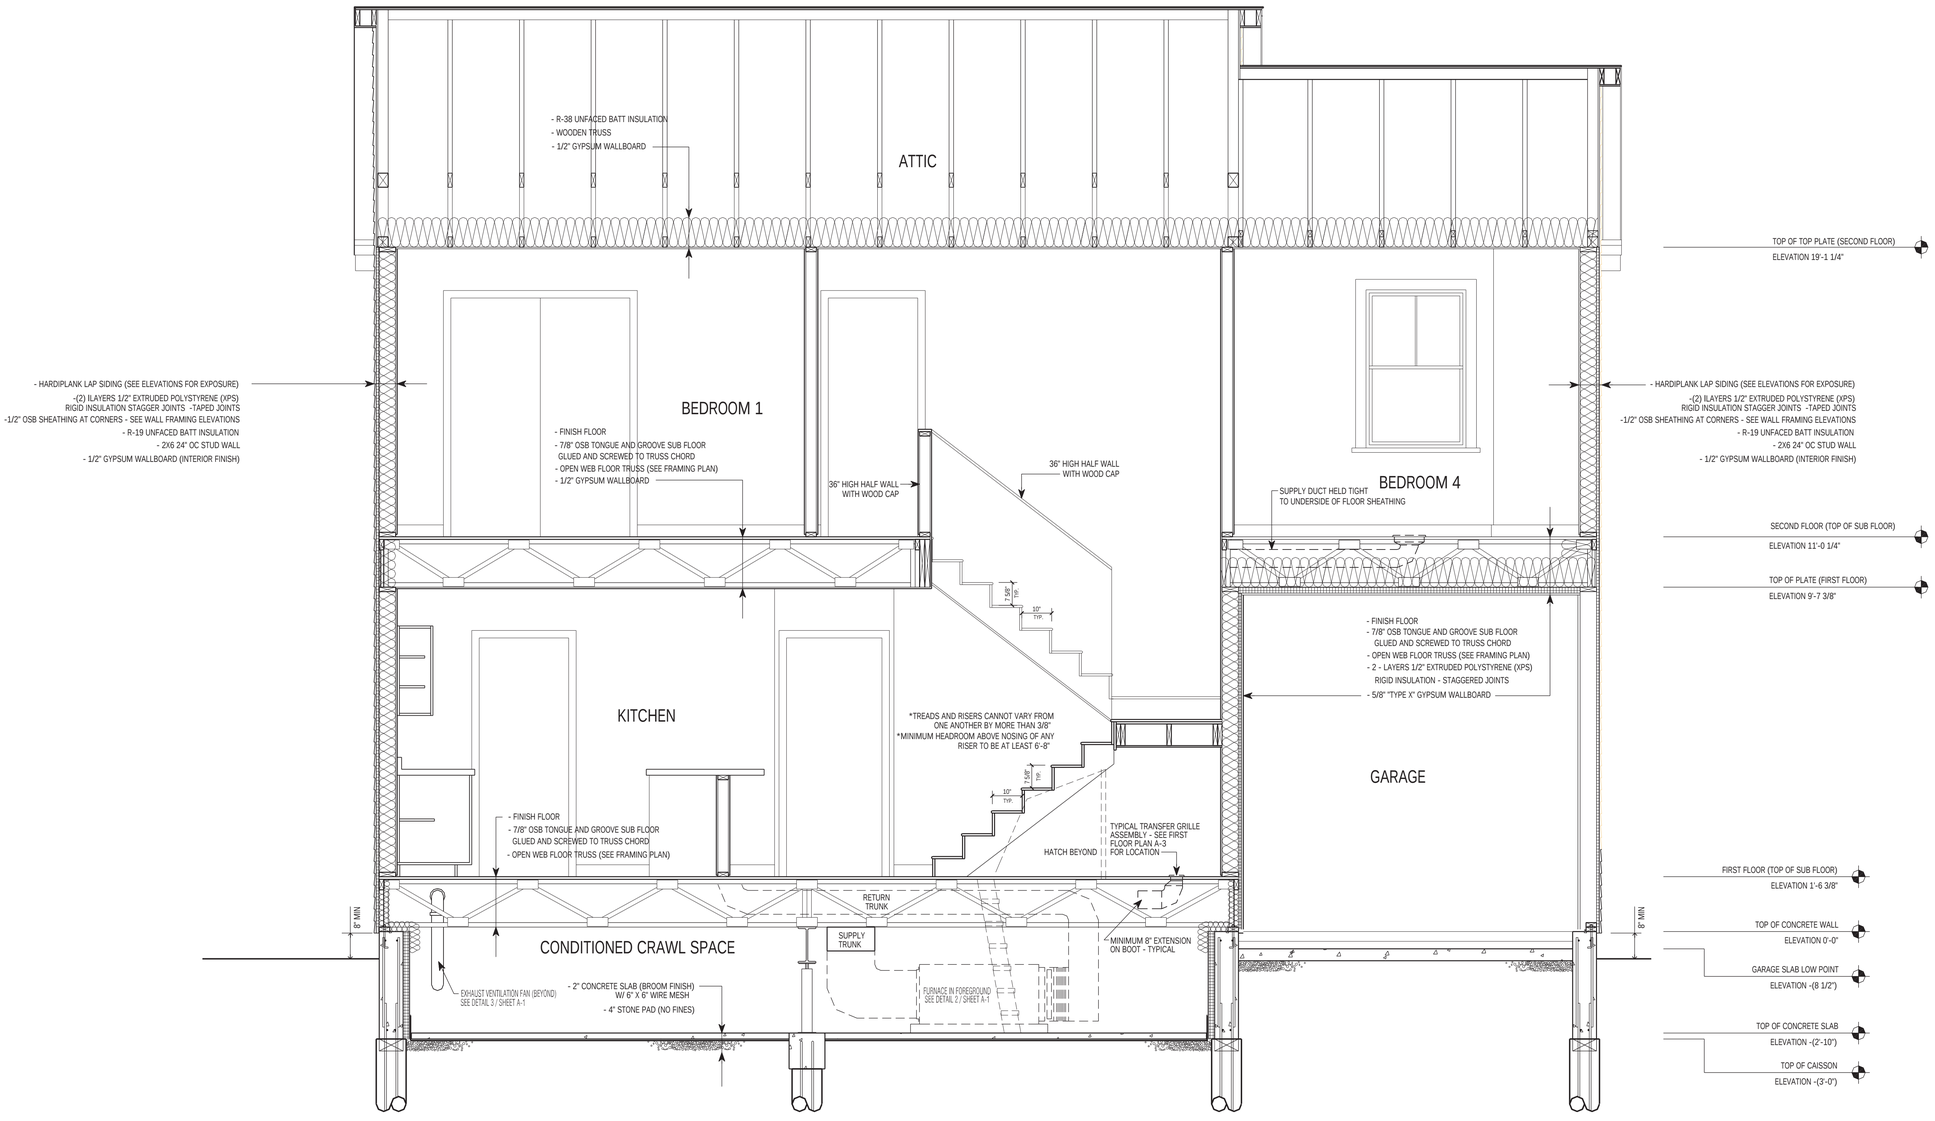

1 SECTION AA
SCALE 1/2" = 1'-0"

Building AMERICA

1/22/01 SUBMITTED FOR REVIEW

BUILDING SCIENCE CORPORATION
AND BETSY PETTIT ARCHITECTS
70 MAIN STREET WESTFORD, MASSACHUSETTS 01886
P: 978-589-5100
F: 978-589-5103

HABITAT FOR HUMANITY
METRO DENVER
13TH AVENUE AND NELSON STREET, LAKE WOOD CO

BUILDING SECTION BB
WALL SECTION A
HOUSE 2
SCALE AS NOTED

COPYRIGHT © 2001
BUILDING SCIENCE
CORPORATION

A-8

FILE: HF_METRO_02ds_DEMONSTRATION.dwg